SHED SITE BUILT ON SLAB

less than 200 sq.ft.

Maximum eave height of 10 feet

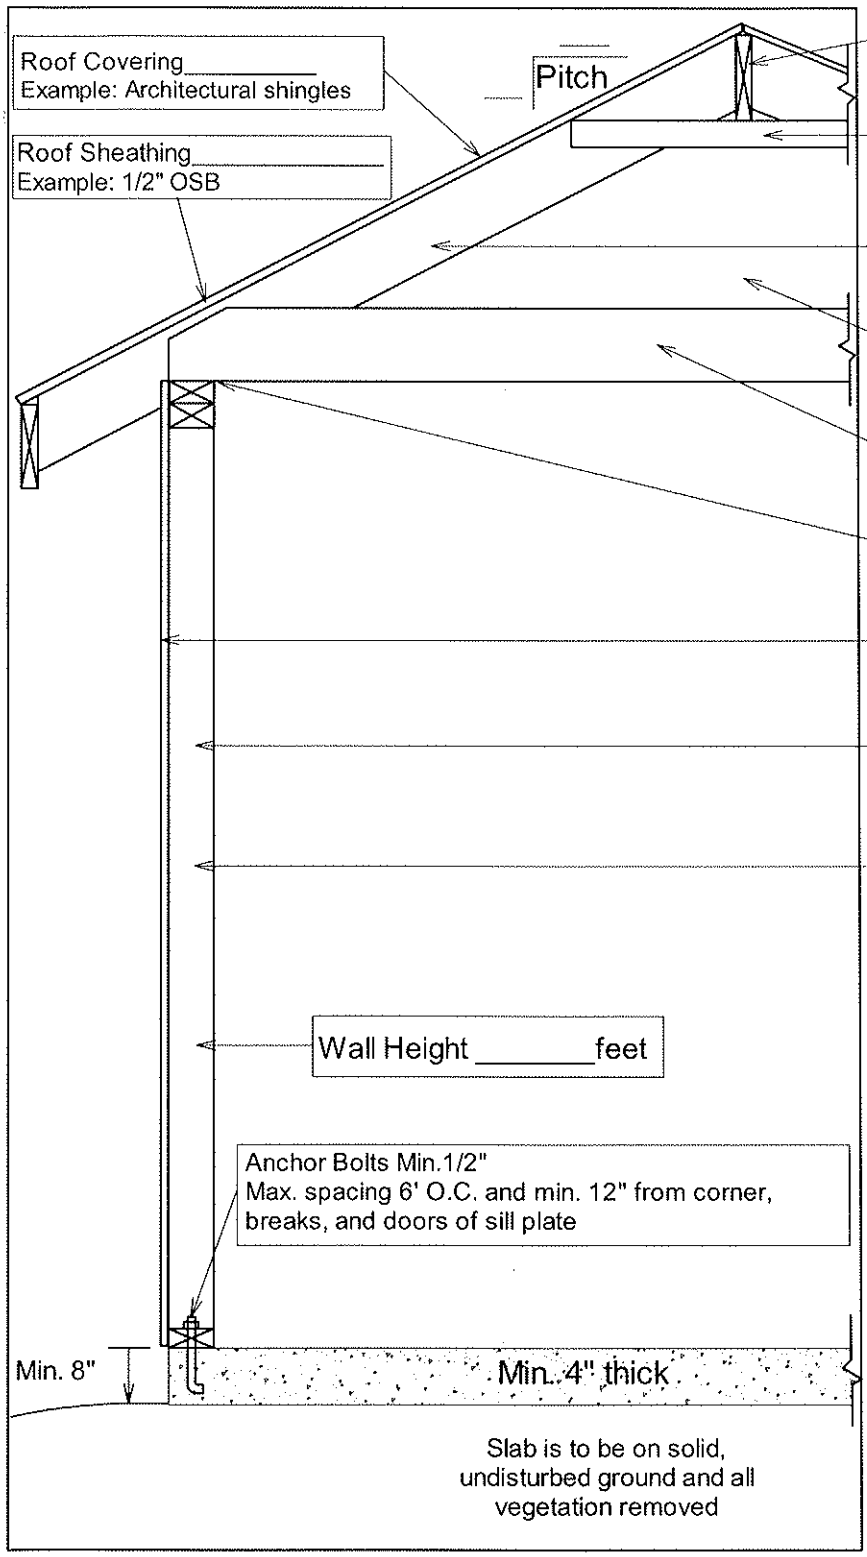

Ridge Board _____ X _____
Example: 2" X 8" (Larger than cut of rafter)

Collar Tie ____X_____ at _____O.C.
Example: 2" x 6" at 48" O.C.

Rafters 2" X ____ or Trusses at _____O.C.
Example: Rafters 2"X 8" at 24" O.C. (circle one)

Insulation R-_____
Example: R-49

Ceiling Joist 2" X _____ at _____O.C.
Example: 2" X 10" at 24" O.C.

Truss / Rafter Tie Down Straps or Fasteners

Wall Sheathing _____
Example: 7/16" OSB

Wall Studs 2"X_____at_____O.C.
Example: 2" X 6" at 16" O.C.

Wall Insulation R-_____
Example: R-20

Door and Window Headers*

Size and Material _____

Overhead Door Header*

Size:_____

Material:_____

Span:_____

*Include manufacturers spec's if using other than dimensional lumber

Shed is heated? Yes No

Shed has electricity? Yes No

Size of service? _____AMPS